17_BALBIR NAGAR AT SULTAN PURI ROAD DELHI

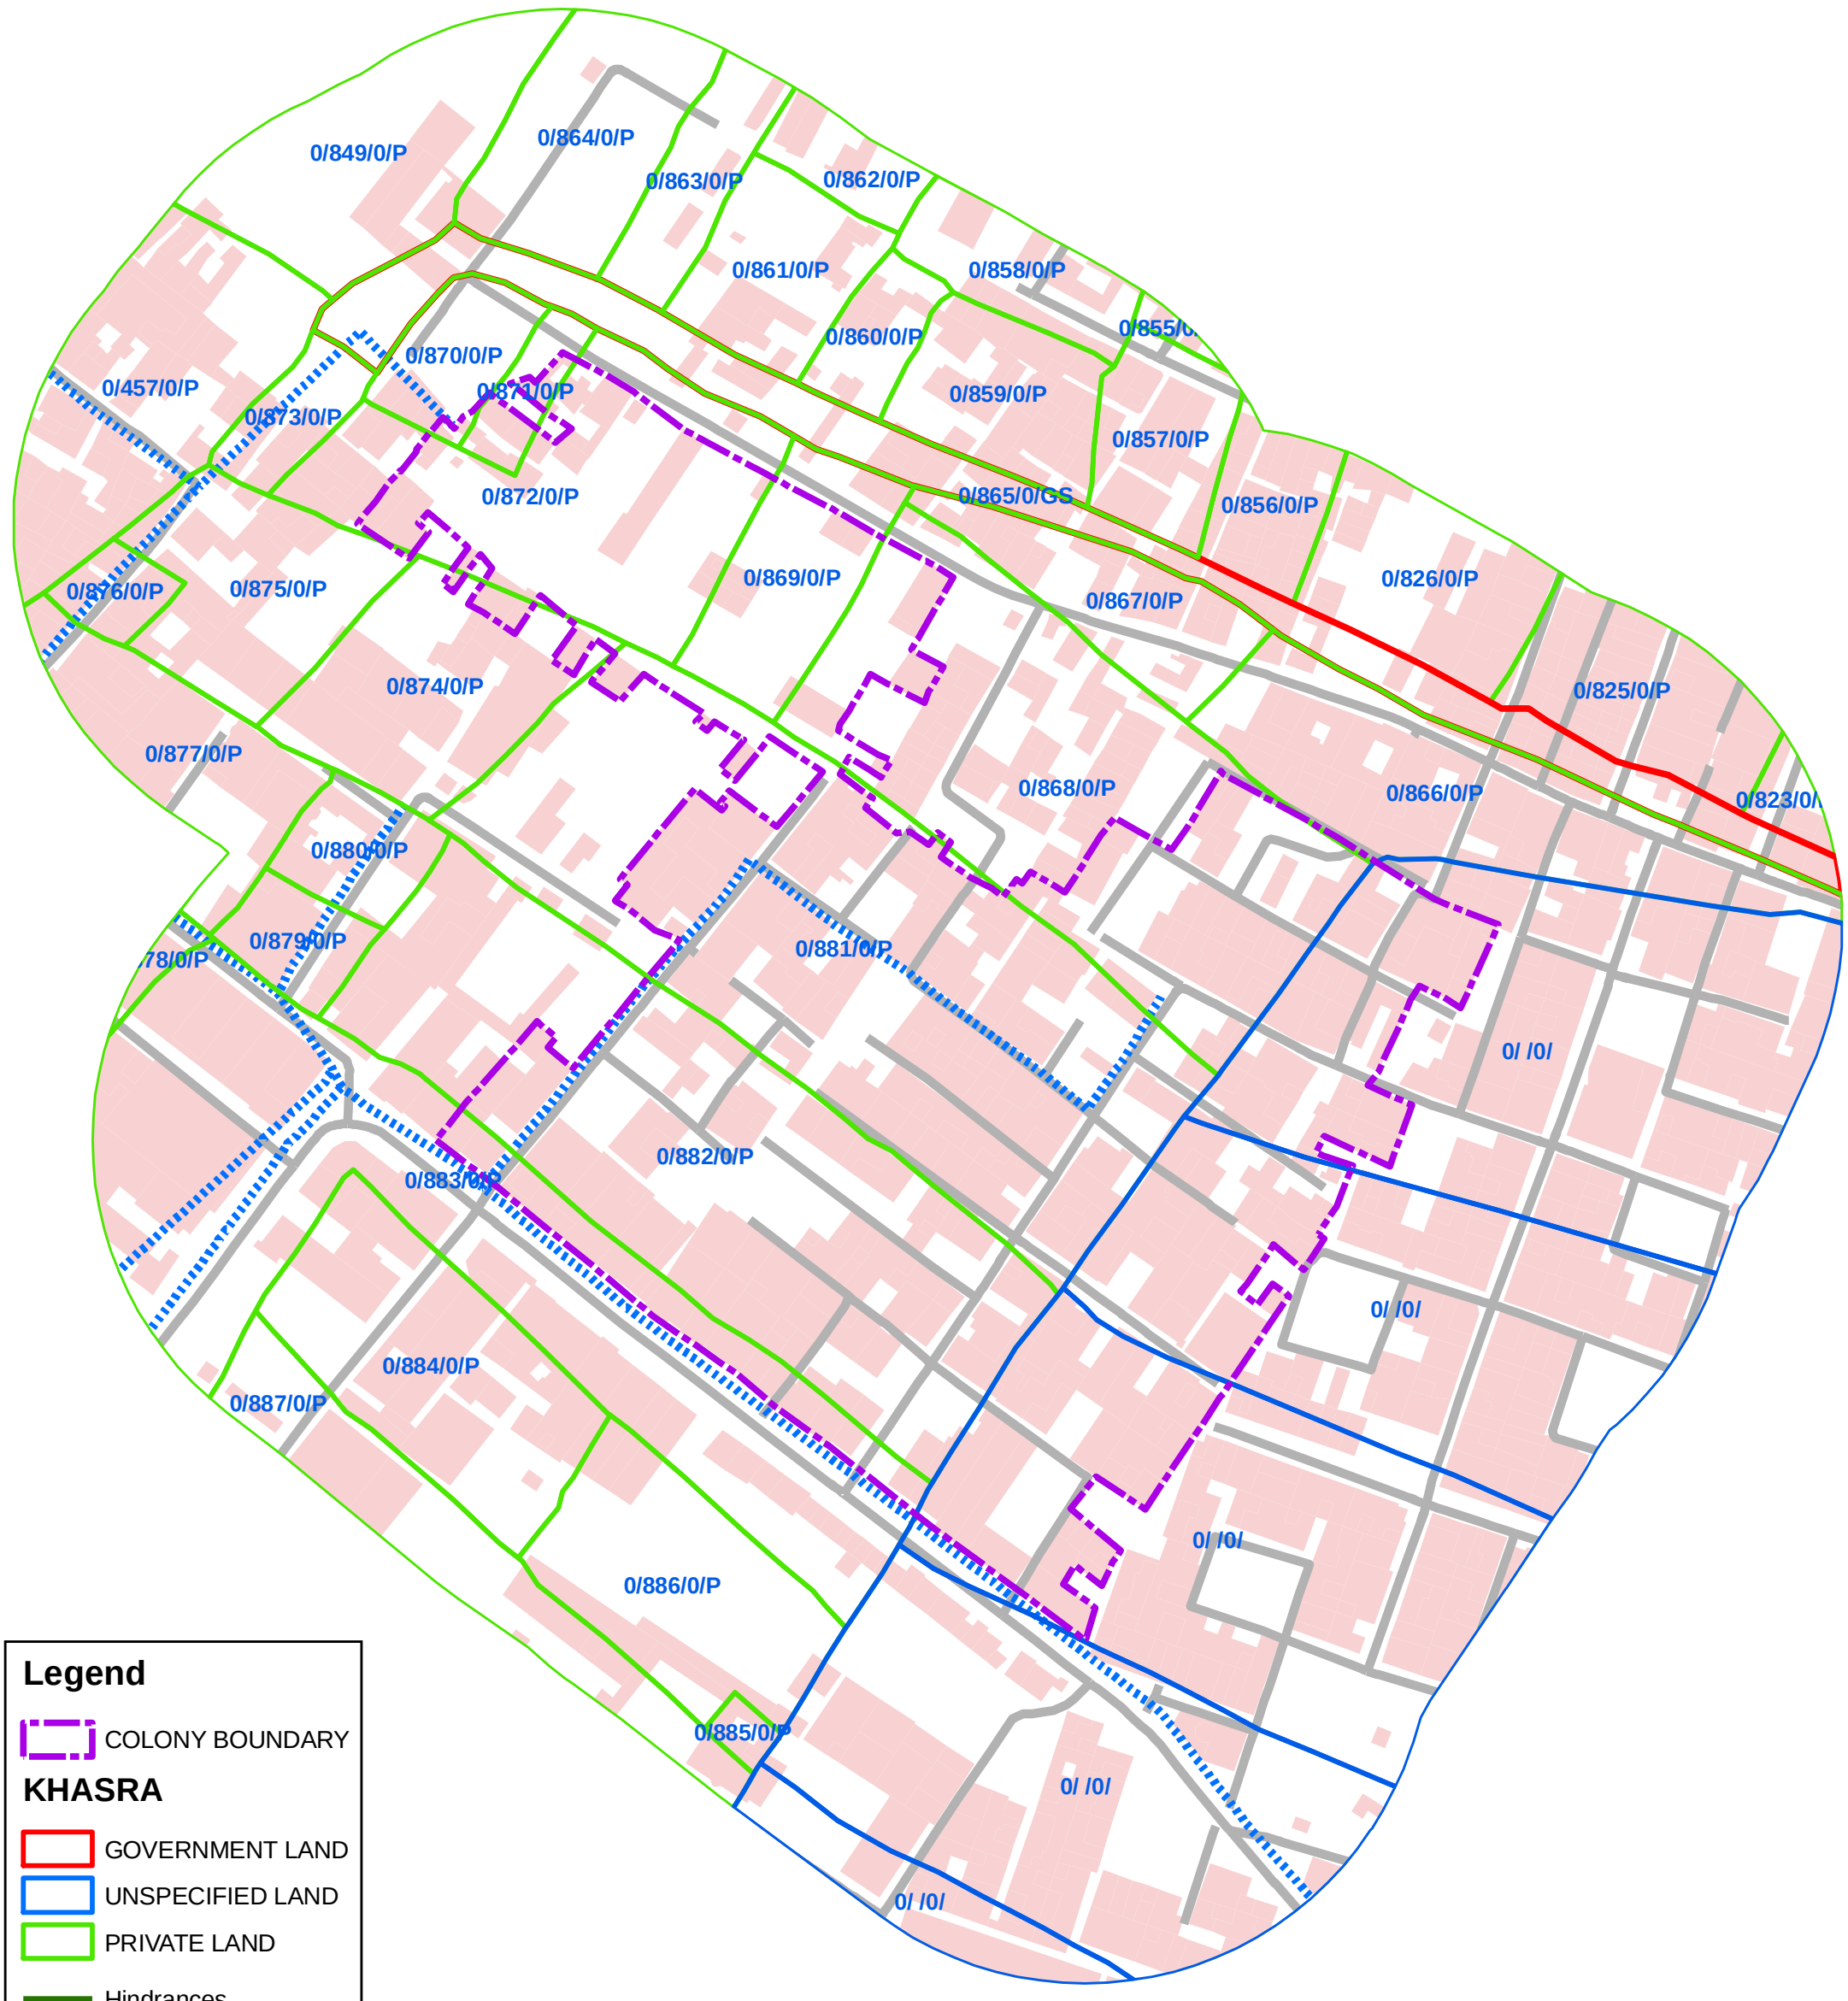

Legend

- COLONY BOUNDARY

KHASRA

- GOVERNMENT LAND
- UNSPECIFIED LAND
- PRIVATE LAND
- Hindrances
- PowerLineHT
- TrunkSewerLine
- ROADCENTERLINE
- Building

SCALE-1:1,500

0 15 30 60 90 120 Meters

Note:

1. Boundary of Unauthorized Colony is based on the Layout Plan Submitted by the RWA and drawn as per aerial Photography of the year 2007(Built Up) and as per existing regulations/guidelines.
2. Built Up 55% as per 2002 (Approx.)
   Built Up 69% as per 2007
3. Hindrances provided by DDA not available in this colony.
4. Land Status is Not Updated

PROJECT EXECUTED BY M/S NAVAYUGA LTD. AND PRINTED AT DSSDI PROJECT OFFICE, SURVEY OF INDIA.