511_UGGAR SAIN PARK, NAJAFGARH NEW DELHI, UN-AUTHORISED COLONY

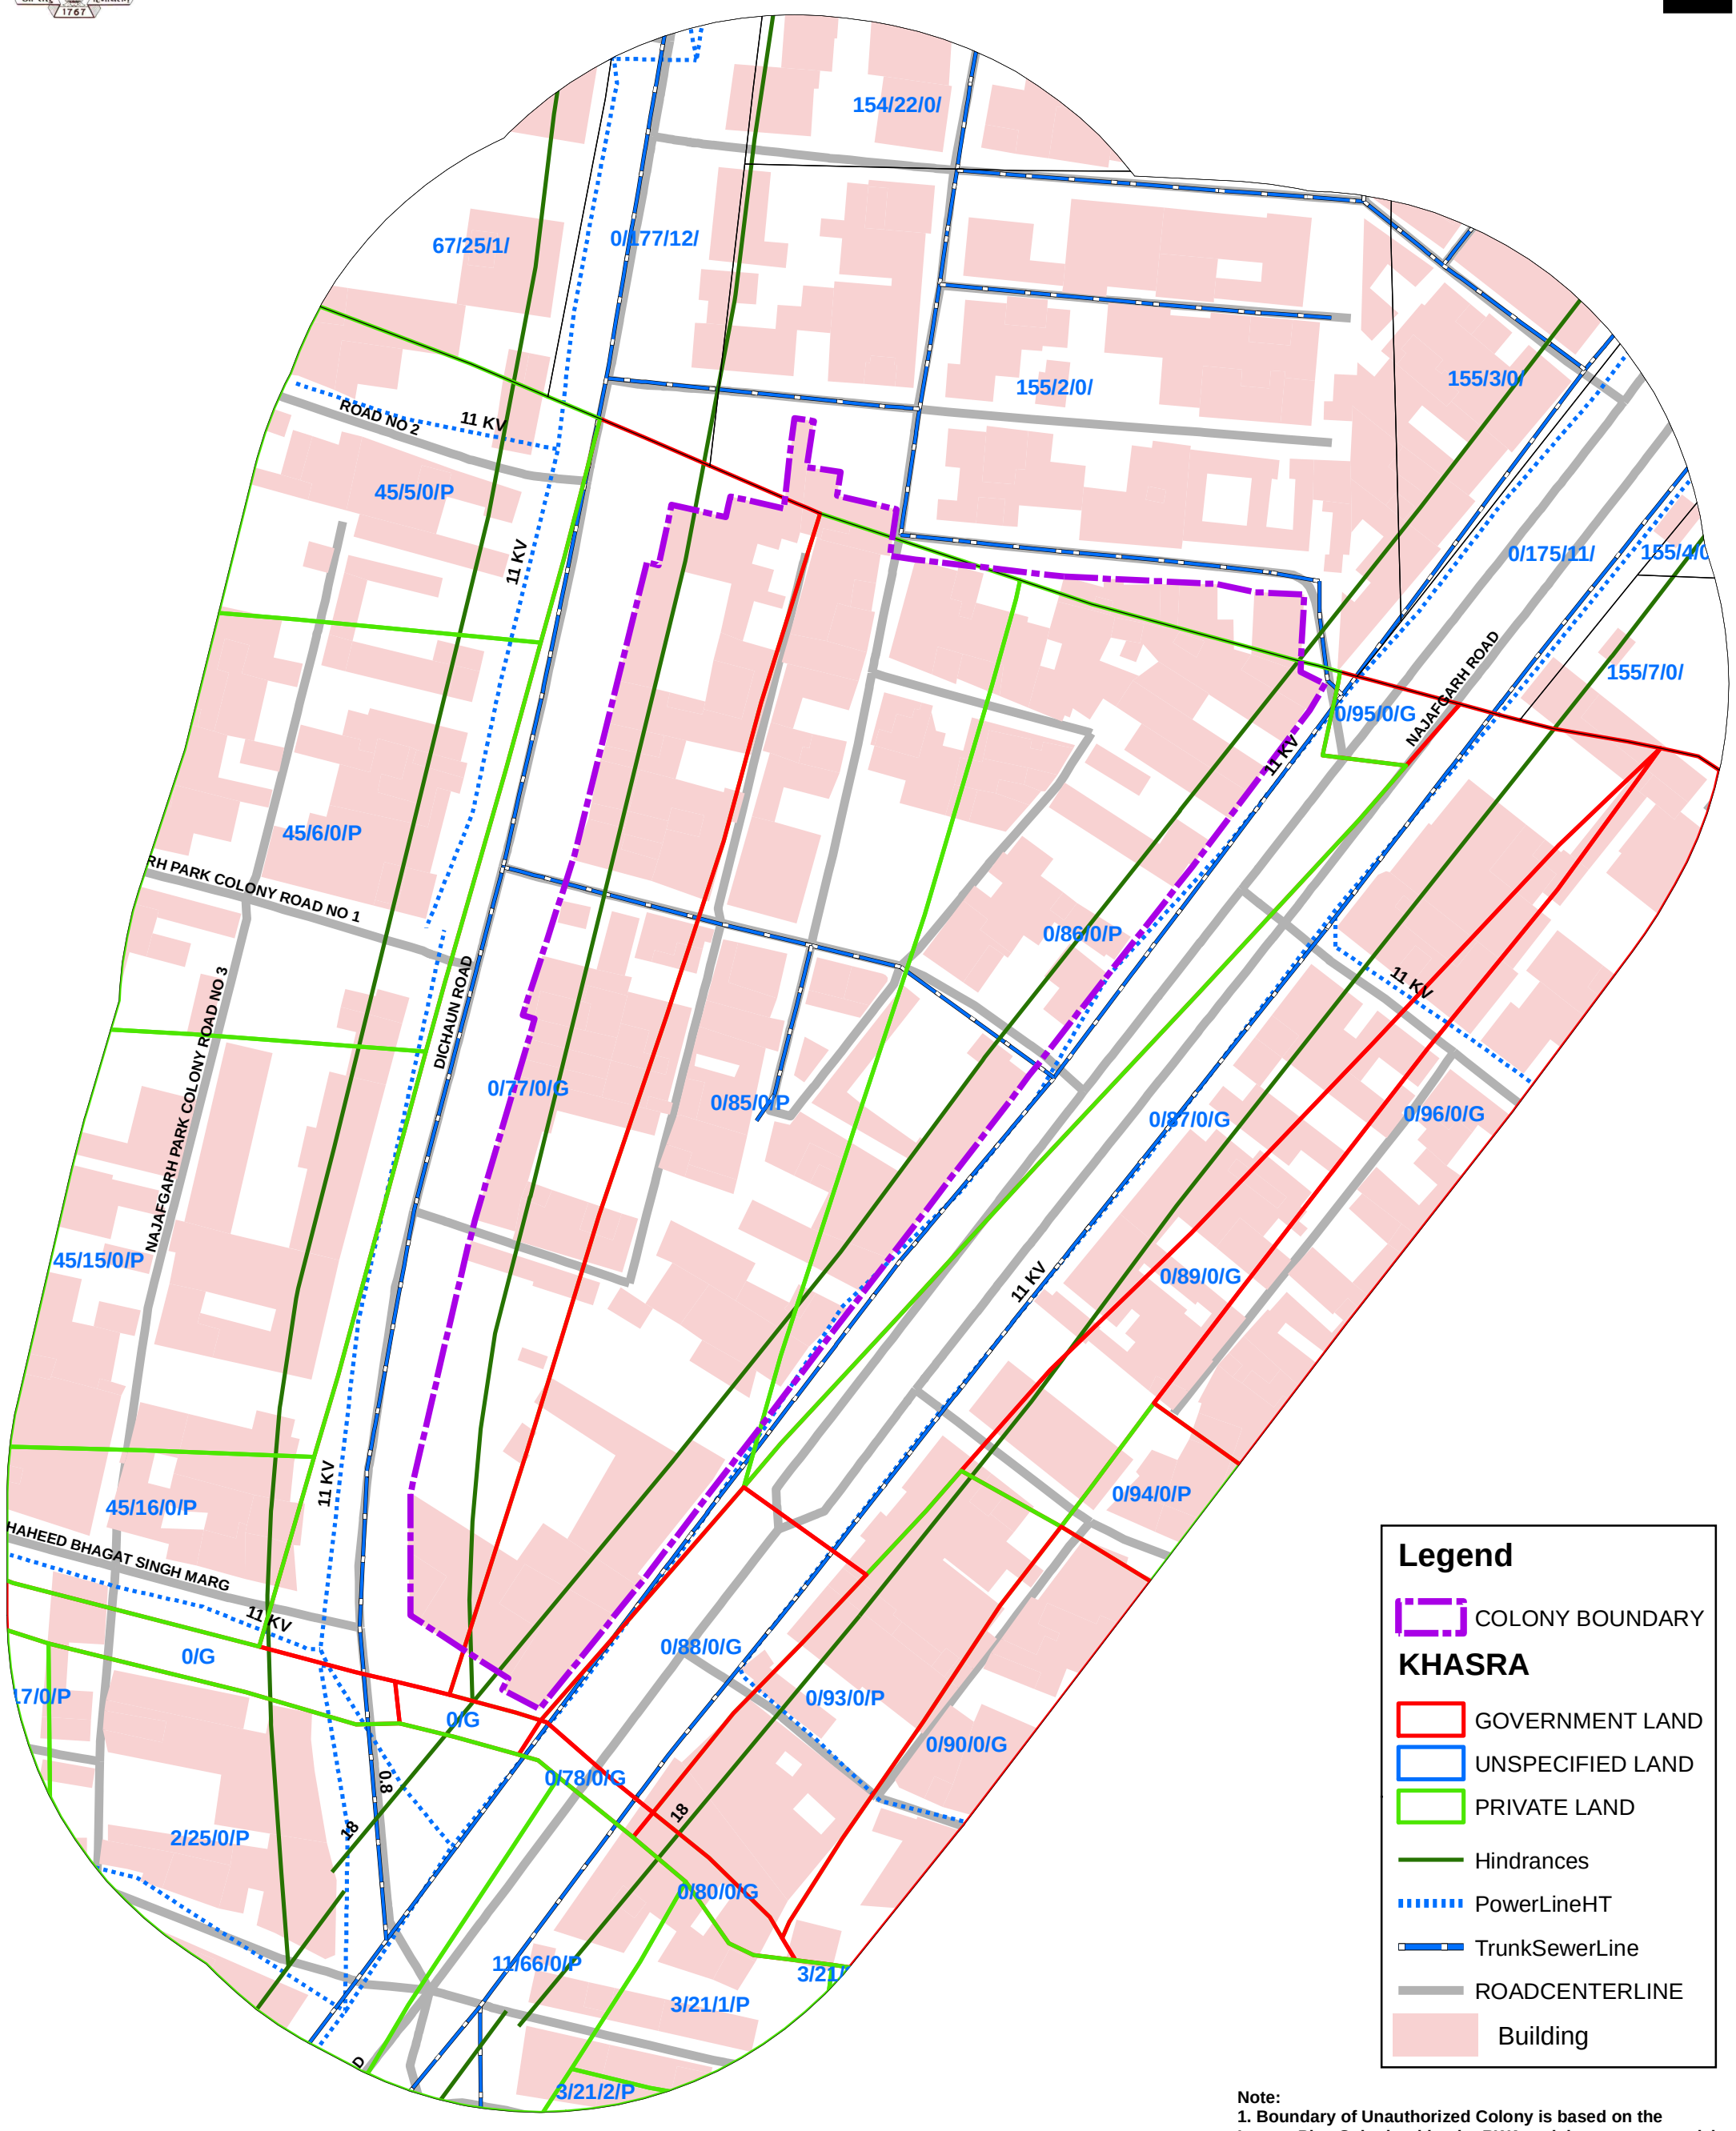

SCALE-1:900

0 12.5 25 50 75 100 Meters

Note:

1. Boundary of Unauthorized Colony is based on the Layout Plan Submitted by the RWA and drawn as per aerial Photography of the year 2007(Built Up), excluding open areas in the periphery of the colony.
2. Built Up 54.00% as per 2002 (Approx.)
   Built Up 59.99% as per 2007
3. Hindrances provided by DDA available in this colony.
4. Land Status Yet To Be Validated By Revenue Department.
5. Hinderence Data Yet To Be Validated By DD
6. Land status is partially not updated

PROJECT EXECUTED BY M/S NAVAYUGA LTD. AND PRINTED AT DSSDI PROJECT OFFICE, SURVEY OF INDIA.