836_R3 B-BLOCK MOHAN GARDEN, UNAUTHORISED COLONY

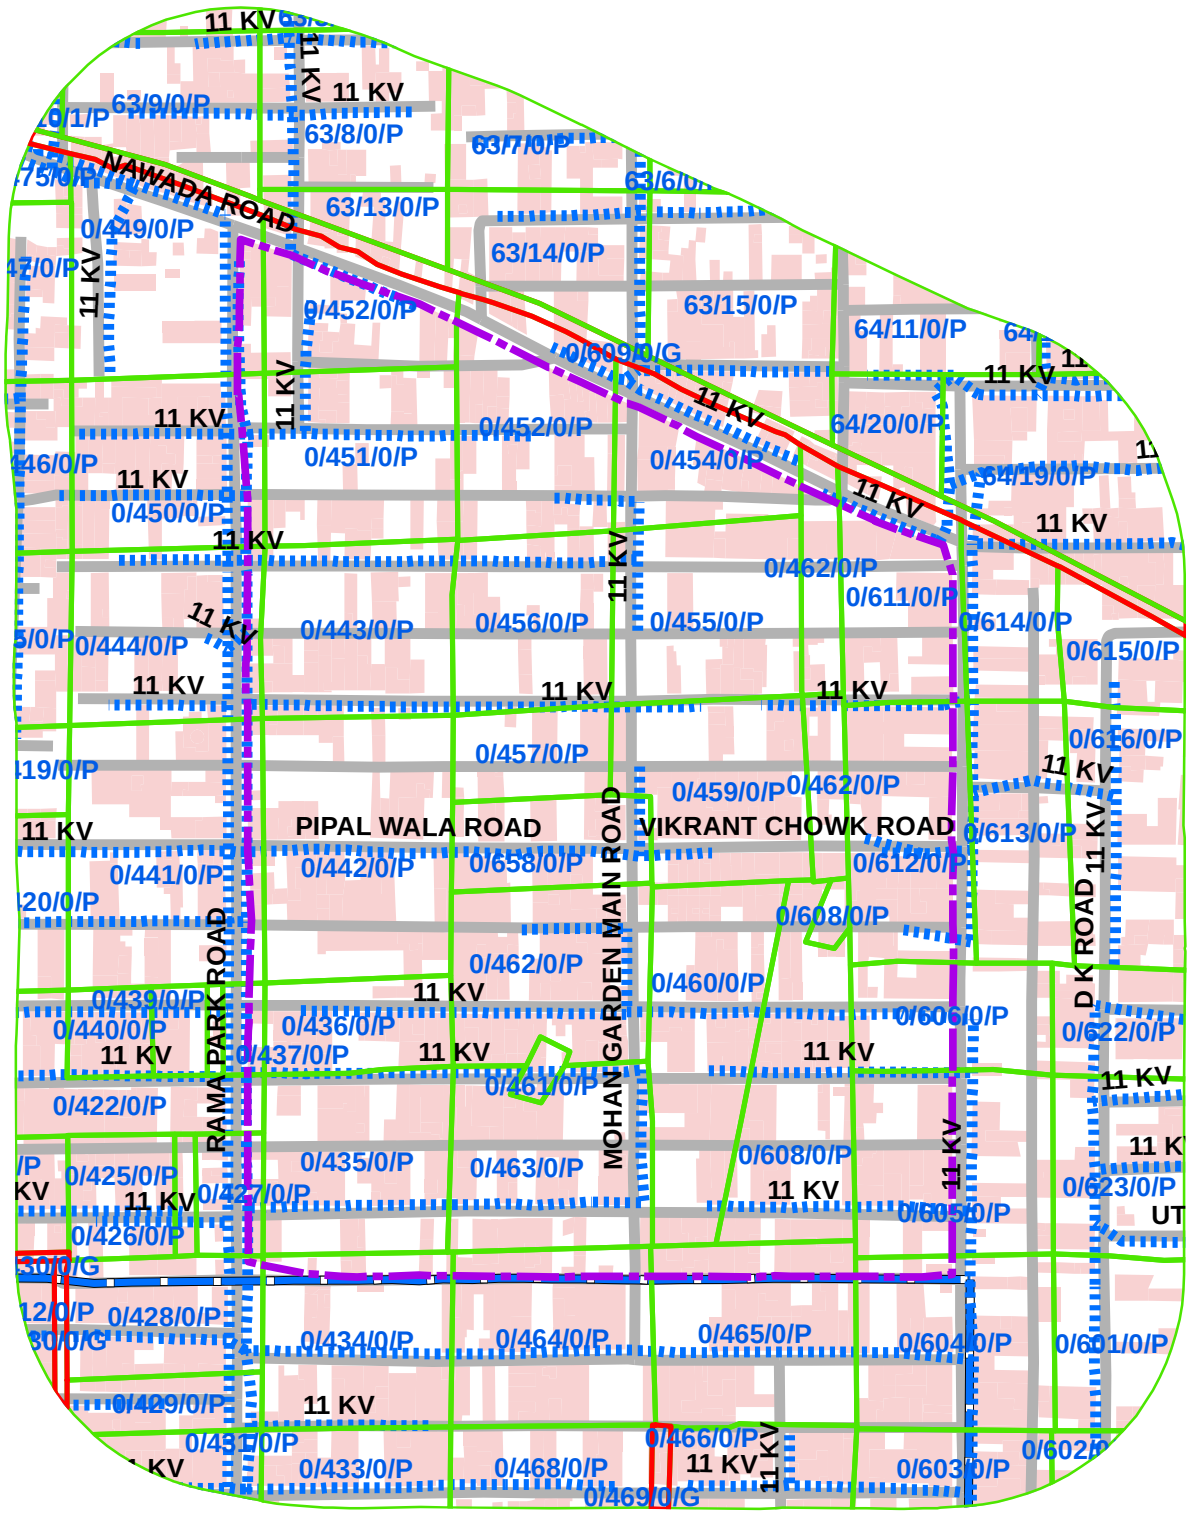

Legend

- COLONY BOUNDARY

KHASRA

- GOVERNMENT LAND
- UNSPECIFIED LAND
- PRIVATE LAND
- Hindrances
- PowerLineHT
- TrunkSewerLine
- ROADCENTERLINE
- Building

SCALE-1:2,600

0 20 40 80 120 160 Meters

Note:

1. Boundary of Unauthorized Colony is based on the Layout Plan Submitted by the RWA and drawn as per aerial Photography of the year 2007(Built Up), excluding open areas in the periphery of the colony.
2. Built Up 48.00% as per 2002 (Approx.)
   Built Up 57.09% as per 2007
3. Hindrances provided by DDA not available in this colony.
4. Land Status Yet To Be Validated By Revenue Department.
5. Hinderence Data Yet To Be Validated By DDA.

PROJECT EXECUTED BY M/S NAVAYUGA LTD. AND PRINTED AT DSSDI PROJECT OFFICE, SURVEY OF INDIA.