895_HAIBATPUR EXTENSION, NAJAFGARH, UNAUTHORISED COLONY

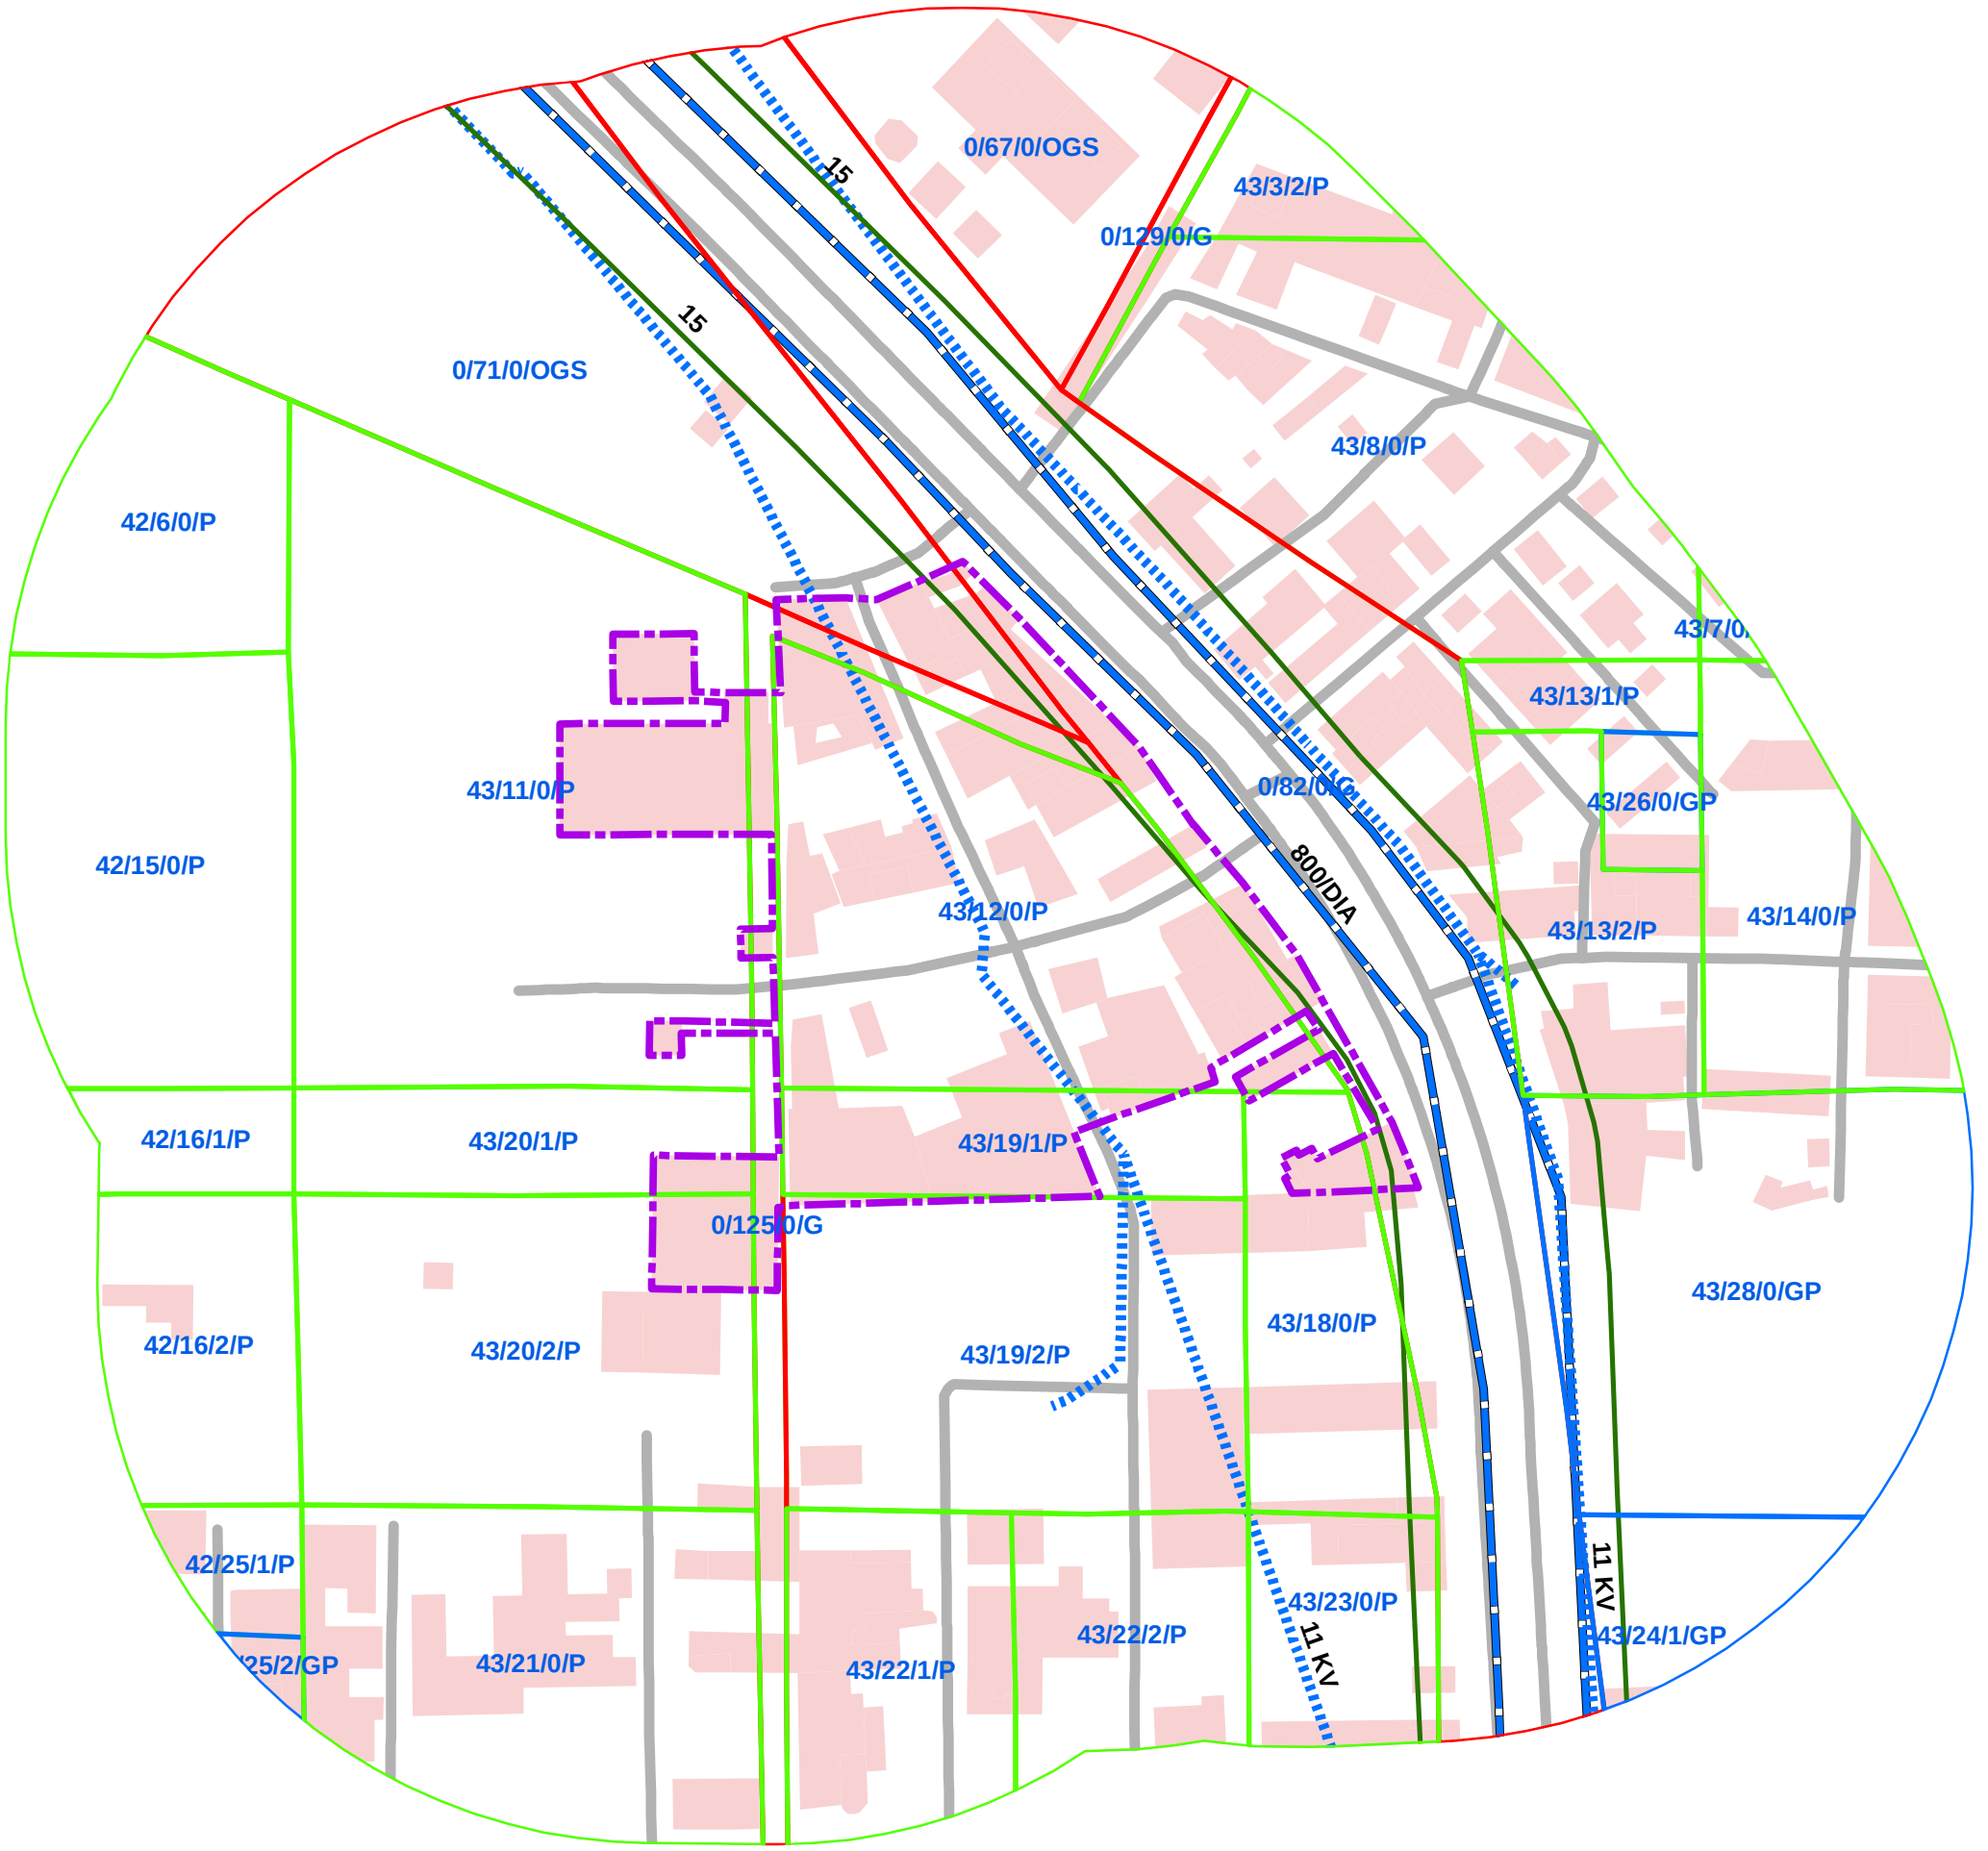

Legend

- COLONY BOUNDARY

KHASRA

- GOVERNMENT LAND
- UNSPECIFIED LAND
- PRIVATE LAND
- Hindrances
- PowerLineHT
- TrunkSewerLine
- ROADCENTERLINE
- Building

SCALE-1:1,049

0 5 10 20 30 40 Meters

Note:

1. **Boundary of Unauthorized Colony is based on the Layout Plan Submitted by the RWA and drawn as per aerial Photography of the year 2007(Built Up), excluding open areas in the periphery of the colony.**
2. **Built Up 45.00% as per 2002 (Approx.)**
   Built Up 68.69% as per 2007
3. **Hindrances provided by DDA available in this colony.**

PROJECT EXECUTED BY M/S NAVAYUGA LTD. AND PRINTED AT DSSDI PROJECT OFFICE, SURVEY OF INDIA.